DRAFT

LEGEND

ROAD IMPROVEMENTS		RIGHT OF WAY	
CONCRETE SIDEWALK		PUBLIC USE EASEMENT	
ASPHALT PATHWAY		EXISTING CURB & GUTTER	
CONCRETE MEDIAN		UTILITY POLE EXIST / PROP	/
VEGETATIVE BUFFER		PARCEL ID NUMBER	100

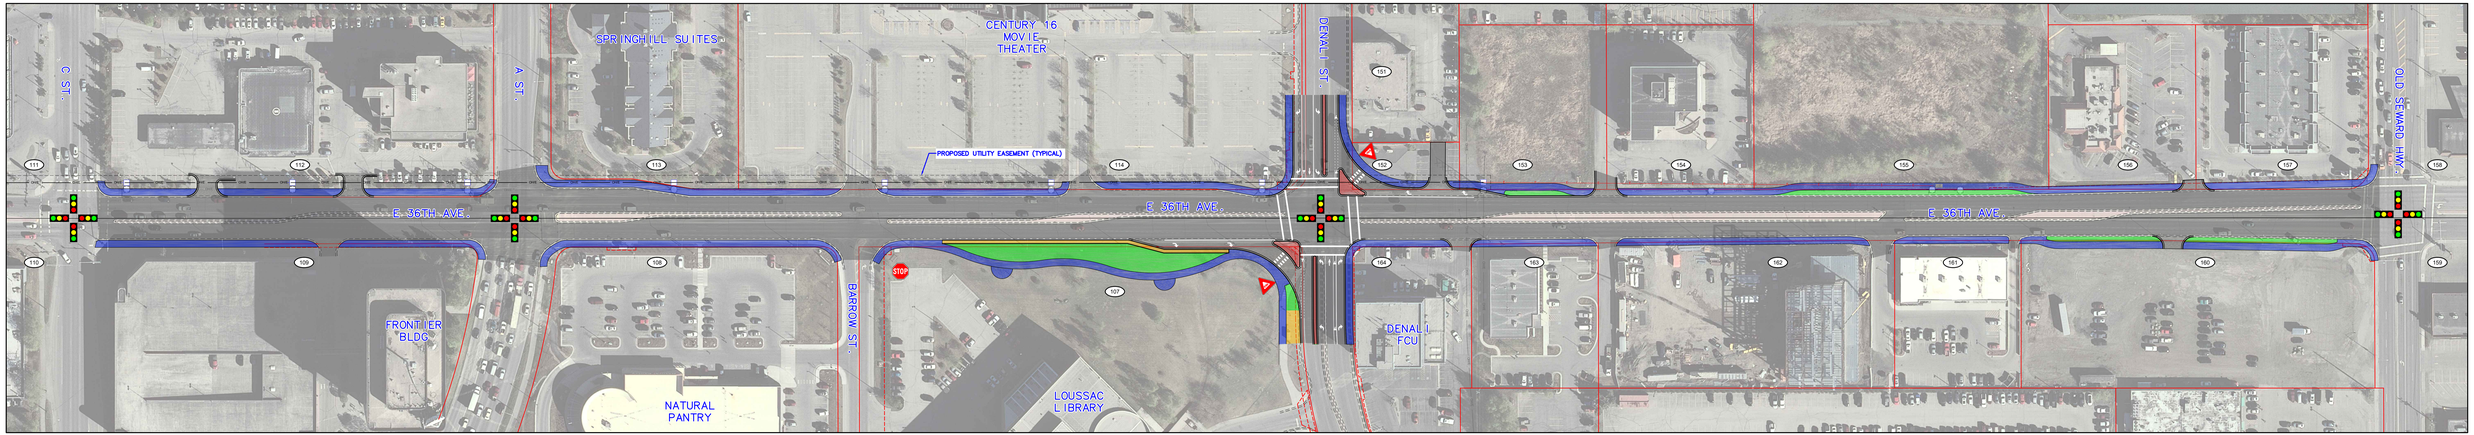

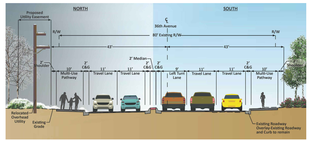

R&M CONSULTANTS, INC.
9101 Vanguard Drive
Anchorage, Alaska 99507
rmconsult.com• email@rmconsult.com
phone 907.522.1707 • fax 907.522.3483

MIDTOWN CORRIDOR IMPROVEMENTS
Denali Street Acres - Bartlett Blvd to Tudor Rd

OVERVIEW MAP
E 36TH AVENUE - ALTERNATIVE 1

PROJECT 16-28
APRIL 2018

0 40 80 120
GRAPHIC SCALE: 1" = 40'

FILE LOCATION: Z:\project\2017.01 MOA PME Denali Street\Civil\ACAD\Figures\Overview Map - Alternatives 1-3.dwg PLOTTED:11/30/2017 AT10:31 AM