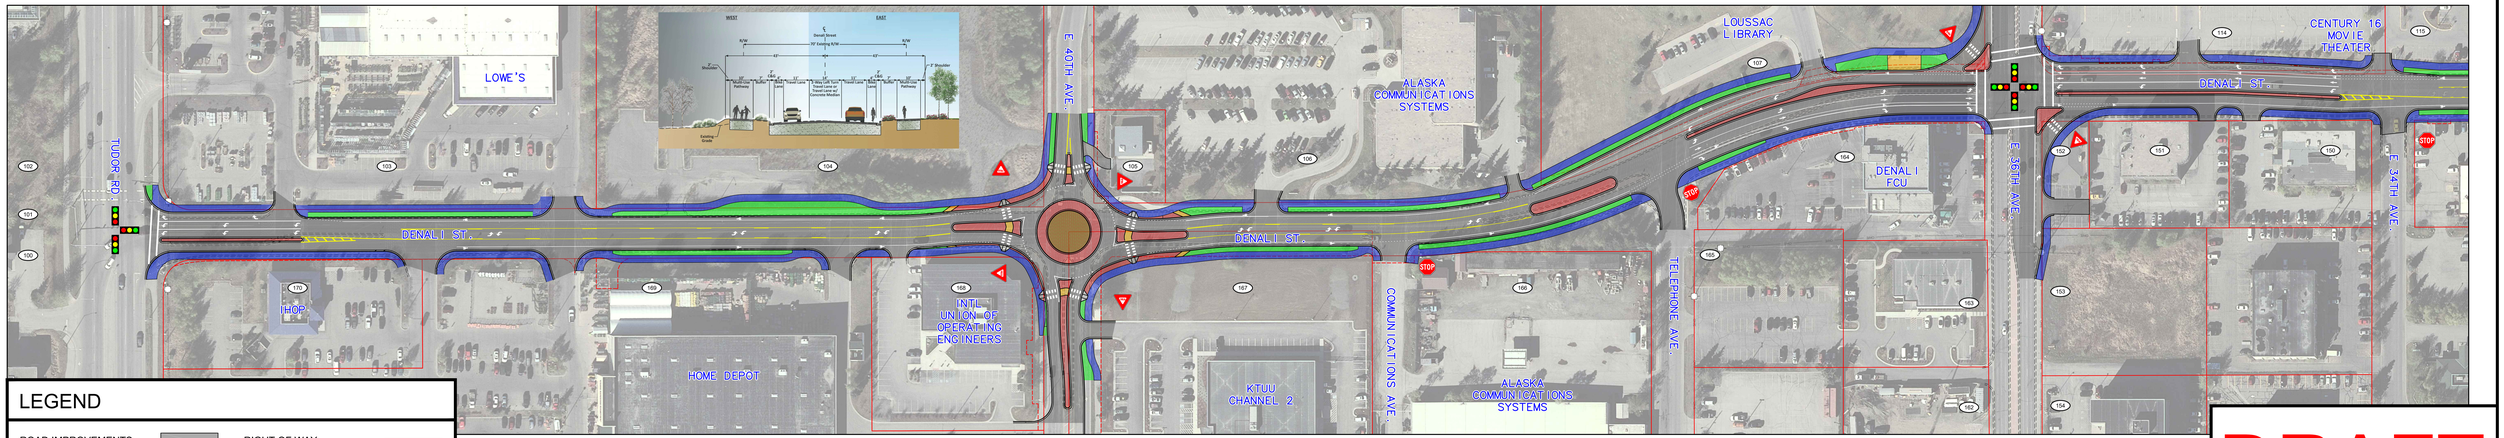

DRAFT

LEGEND

ROAD IMPROVEMENTS		RIGHT OF WAY	
CONCRETE SIDEWALK		PUBLIC USE EASEMENT	
ASPHALT PATHWAY		EXISTING CURB & GUTTER	
CONCRETE MEDIAN		UTILITY POLE EXIST / PROP	
VEGETATIVE BUFFER		PARCEL ID NUMBER	100

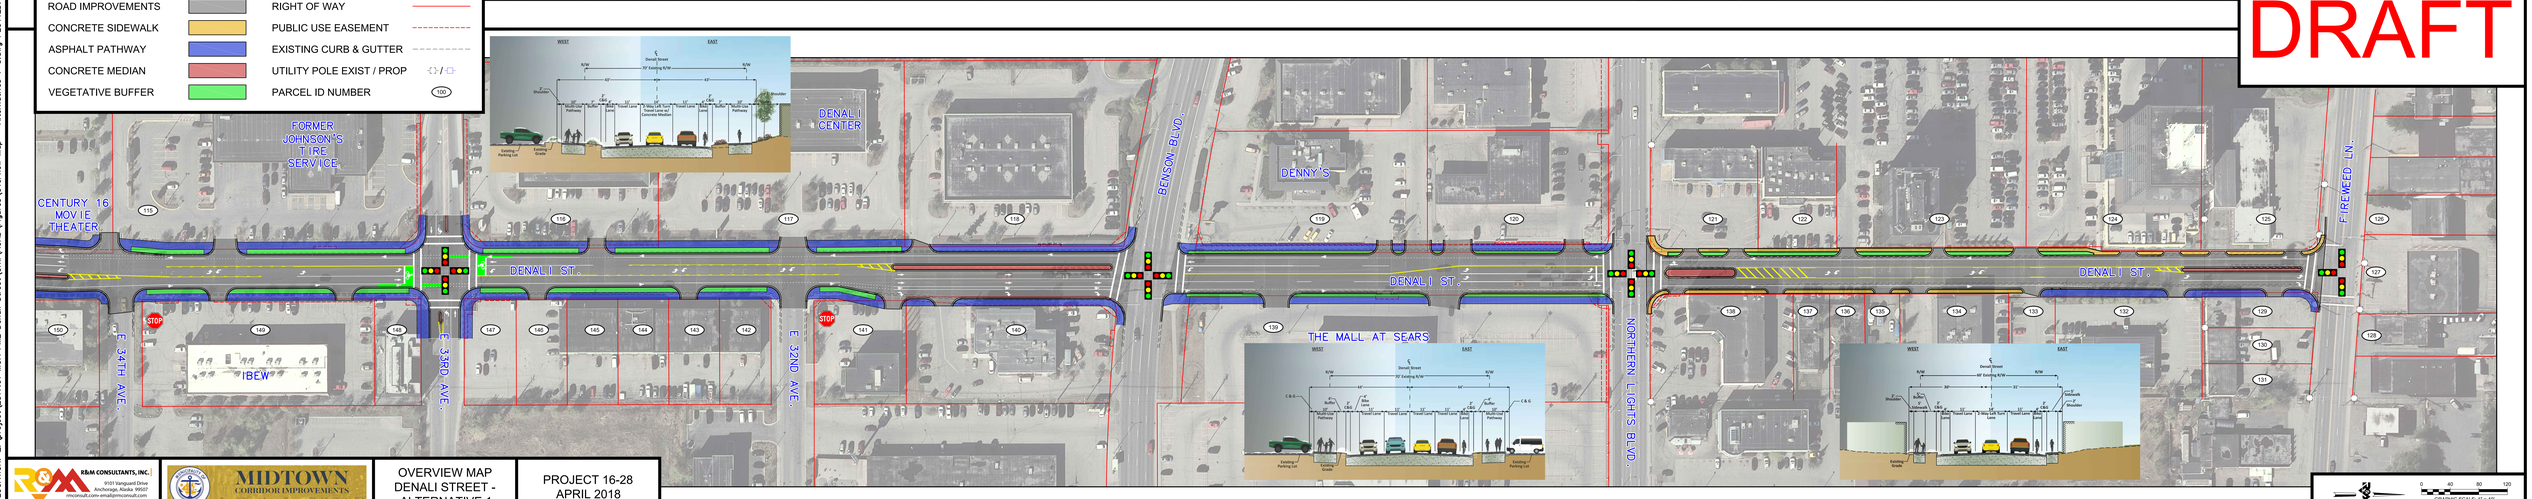

R&M CONSULTANTS, INC.
9101 Vanguard Drive
Anchorage, Alaska 99507
rmcconsult.com-email@rmcconsult.com
phone 907.522.1707 • fax 907.522.3483

MIDTOWN CORRIDOR IMPROVEMENTS
Denali Street Acres - Benson Blvd to Tudor Rd

OVERVIEW MAP
DENALI STREET - ALTERNATIVE 1

PROJECT 16-28
APRIL 2018

GRAPHIC SCALE: 1" = 40'

FILE LOCATION: Z:\project\2017.01 MOA PME Denali Street\Civil\ACAD\Figures\Overview Map - Alternatives 1-3.dwg PLOTTED:11/30/2017 AT10:31 AM