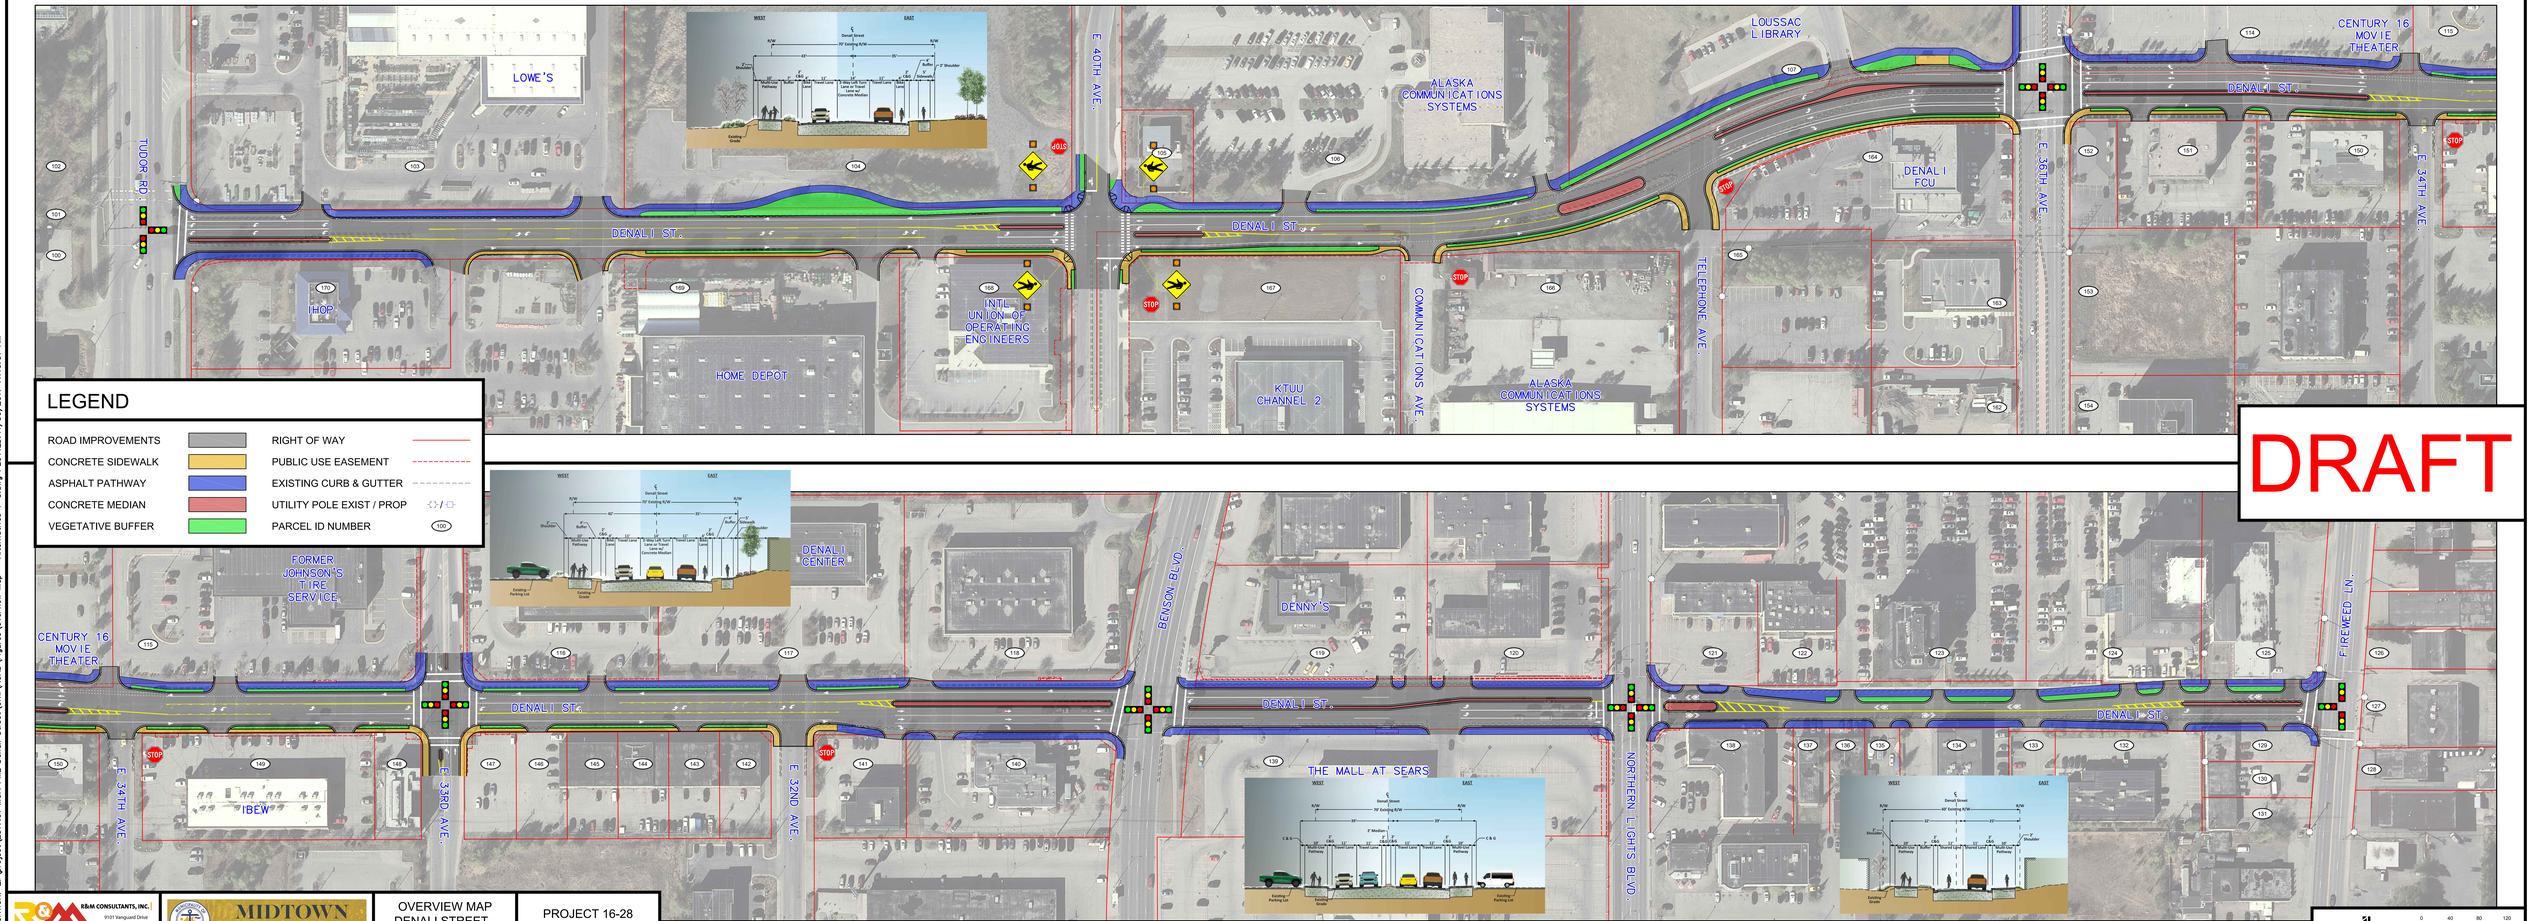

FILE LOCATION: Z:\project\2017.01 MOA PME Denali Street\Civil\ACAD\Figures\Overview Map - Alternatives 1-3.dwg PLOTTED:11/30/2017 AT10:31 AM

R&M CONSULTANTS, INC.
9101 Vanguard Drive
Anchorage, Alaska 99507
rmconsult.com-email@rmconsult.com
phone 907.522.1707 • fax 907.522.3483

MIDTOWN CORRIDOR IMPROVEMENTS
Denali Street Area - Benson Blvd to Tudor Rd

OVERVIEW MAP
DENALI STREET - ALTERNATIVE 3

PROJECT 16-28
APRIL 2018

GRAPHIC SCALE: 1" = 40'